


\\wga-601\projects\2023\231700 - 231799\231738 - Murray Bridge CWMS Concept Design\Drafting\WGA231738-SK-CV-0000.dwg, D: 11/4/2024, 3:04 PM, charlton

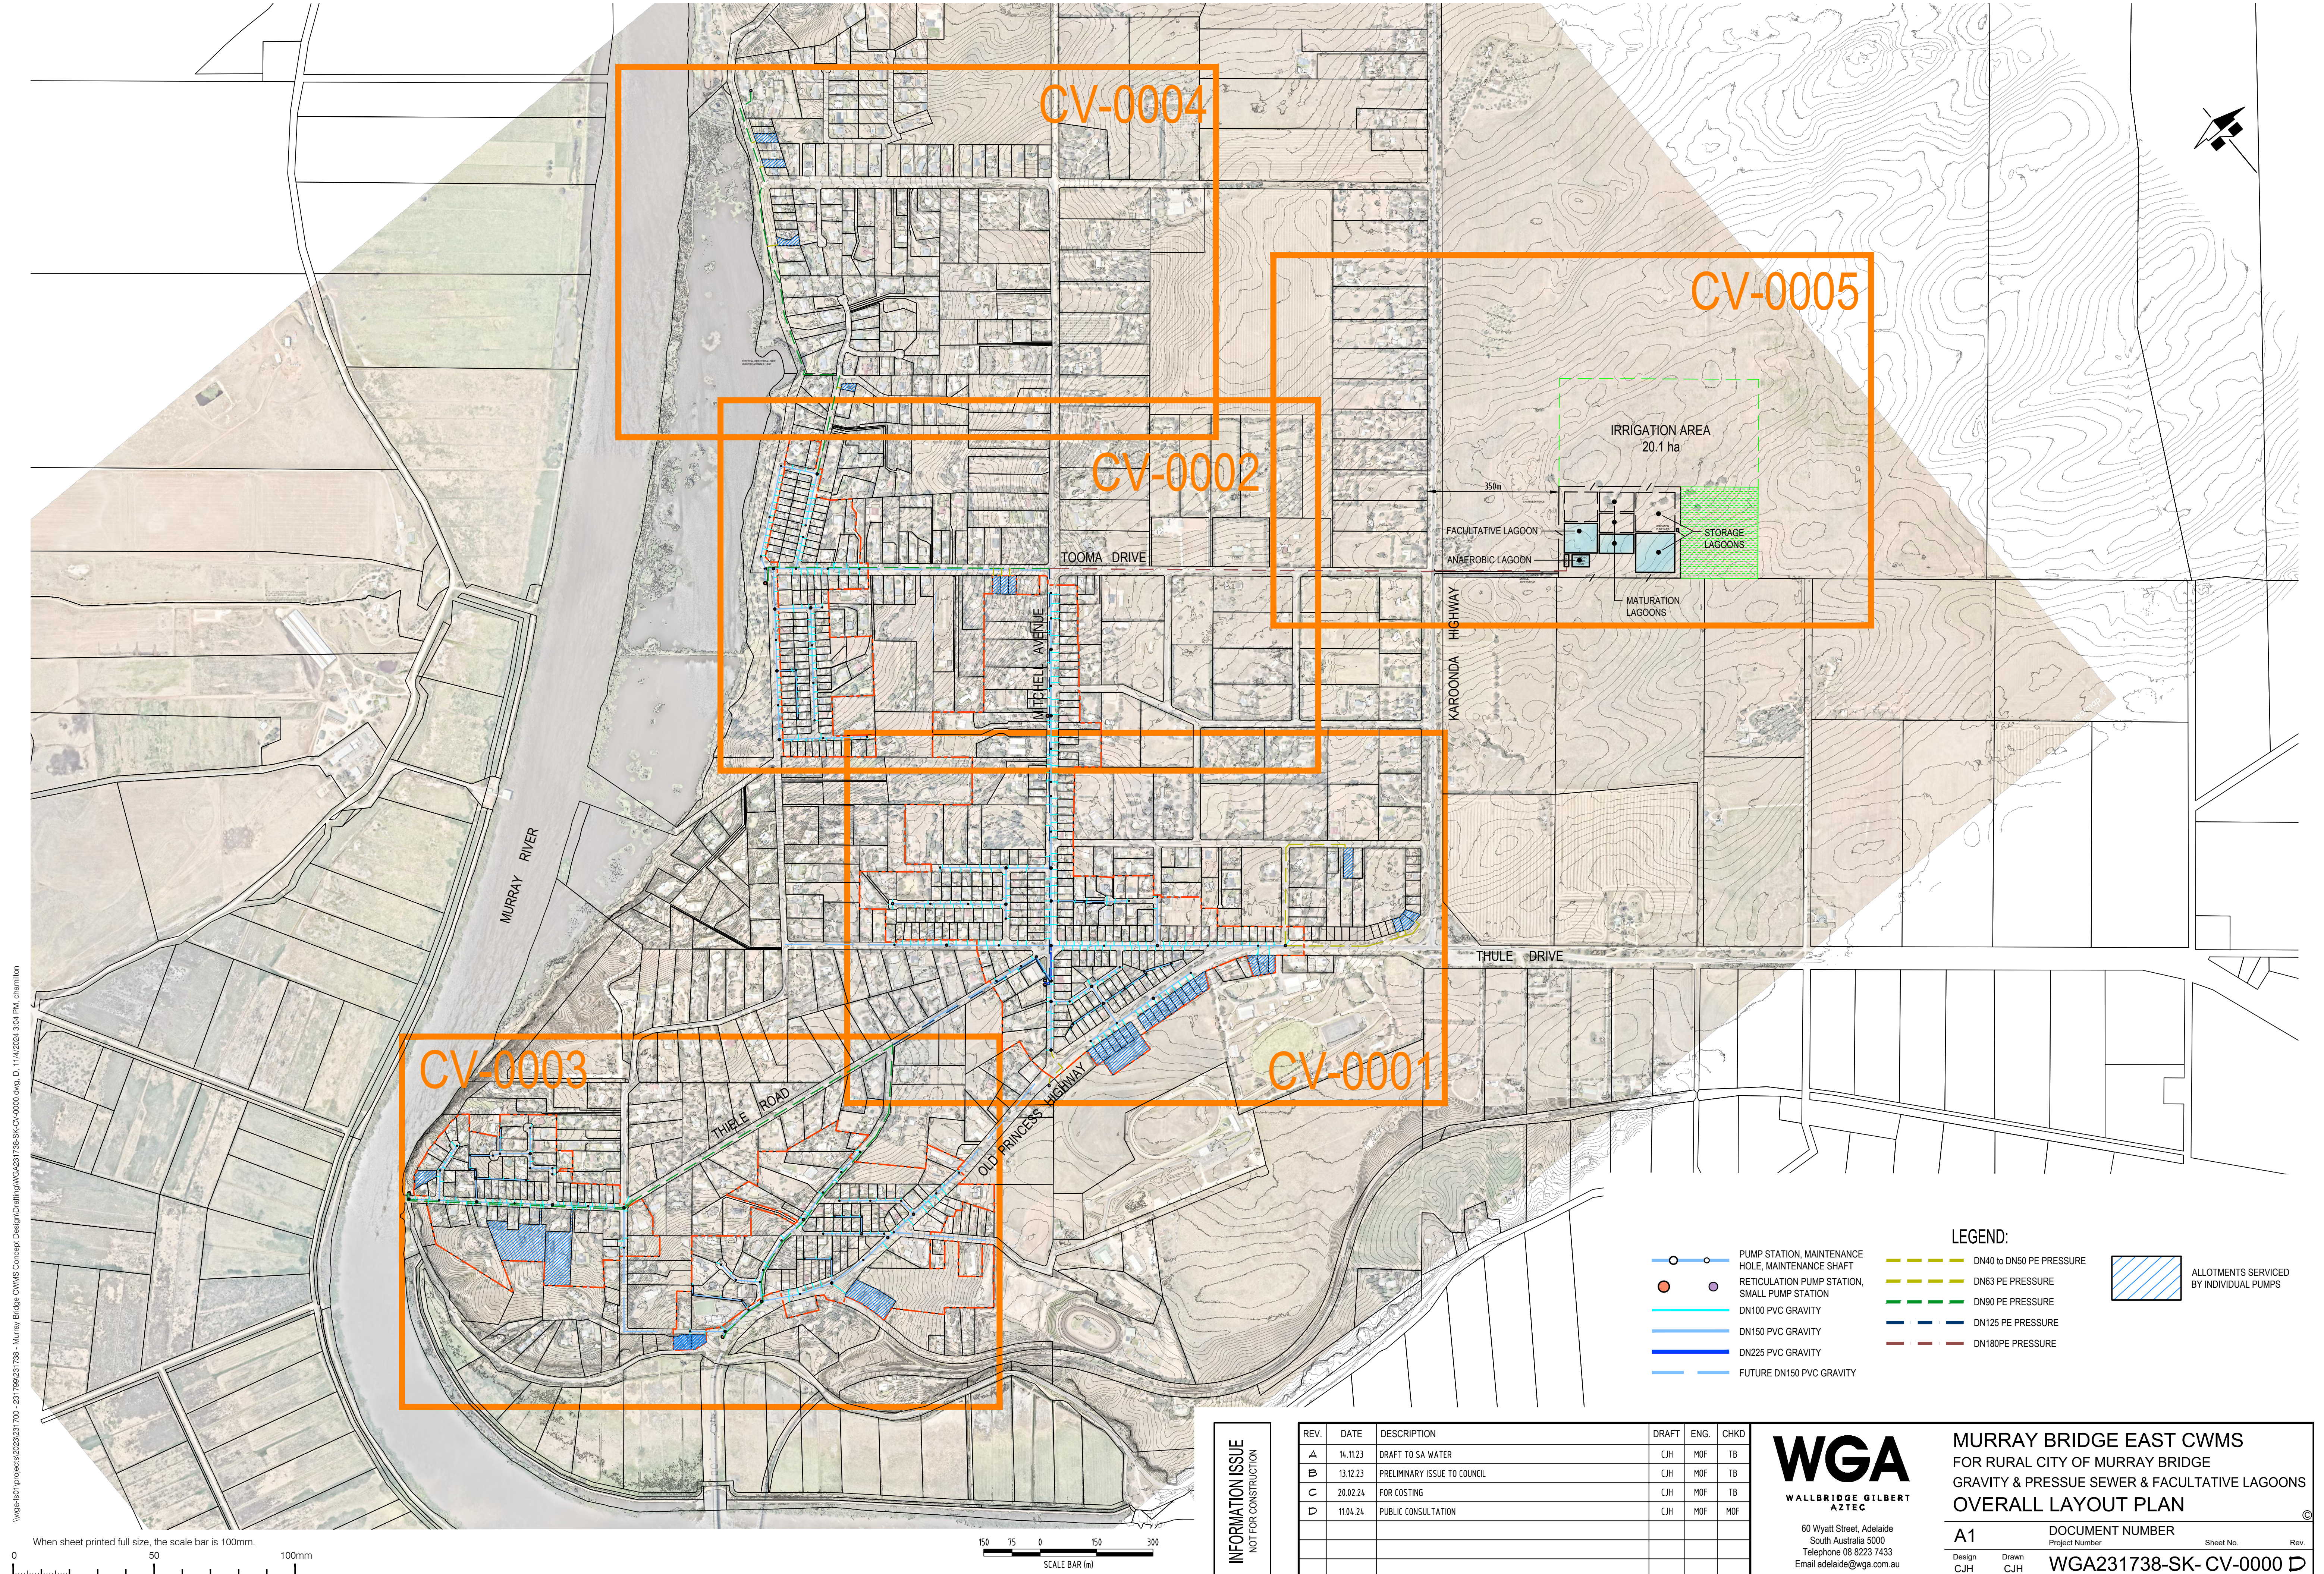

When sheet printed full size, the scale bar is 100mm.

0 50 100mm

150 75 0 150 300

SCALE BAR (m)

INFORMATION ISSUE  
NOT FOR CONSTRUCTION

| REV. | DATE     | DESCRIPTION                  | DRAFT | ENG. | CHKD |
|------|----------|------------------------------|-------|------|------|
| A    | 14.11.23 | DRAFT TO SA WATER            | CJH   | MOF  | TB   |
| B    | 13.12.23 | PRELIMINARY ISSUE TO COUNCIL | CJH   | MOF  | TB   |
| C    | 20.02.24 | FOR COSTING                  | CJH   | MOF  | TB   |
| D    | 11.04.24 | PUBLIC CONSULTATION          | CJH   | MOF  | MOF  |
|      |          |                              |       |      |      |
|      |          |                              |       |      |      |

**WGA**  
WALLBRIDGE GILBERT  
AZTEC

60 Wyatt Street, Adelaide  
South Australia 5000  
Telephone 08 8223 7433  
Email adelaide@wga.com.au

**MURRAY BRIDGE EAST CWMS**  
FOR RURAL CITY OF MURRAY BRIDGE  
GRAVITY & PRESSUE SEWER & FACULTATIVE LAGOONS  
OVERALL LAYOUT PLAN

**A1** DOCUMENT NUMBER  
Project Number Sheet No. Rev.

Design Drawn  
CJH CJH

**WGA231738-SK- CV-0000 D**